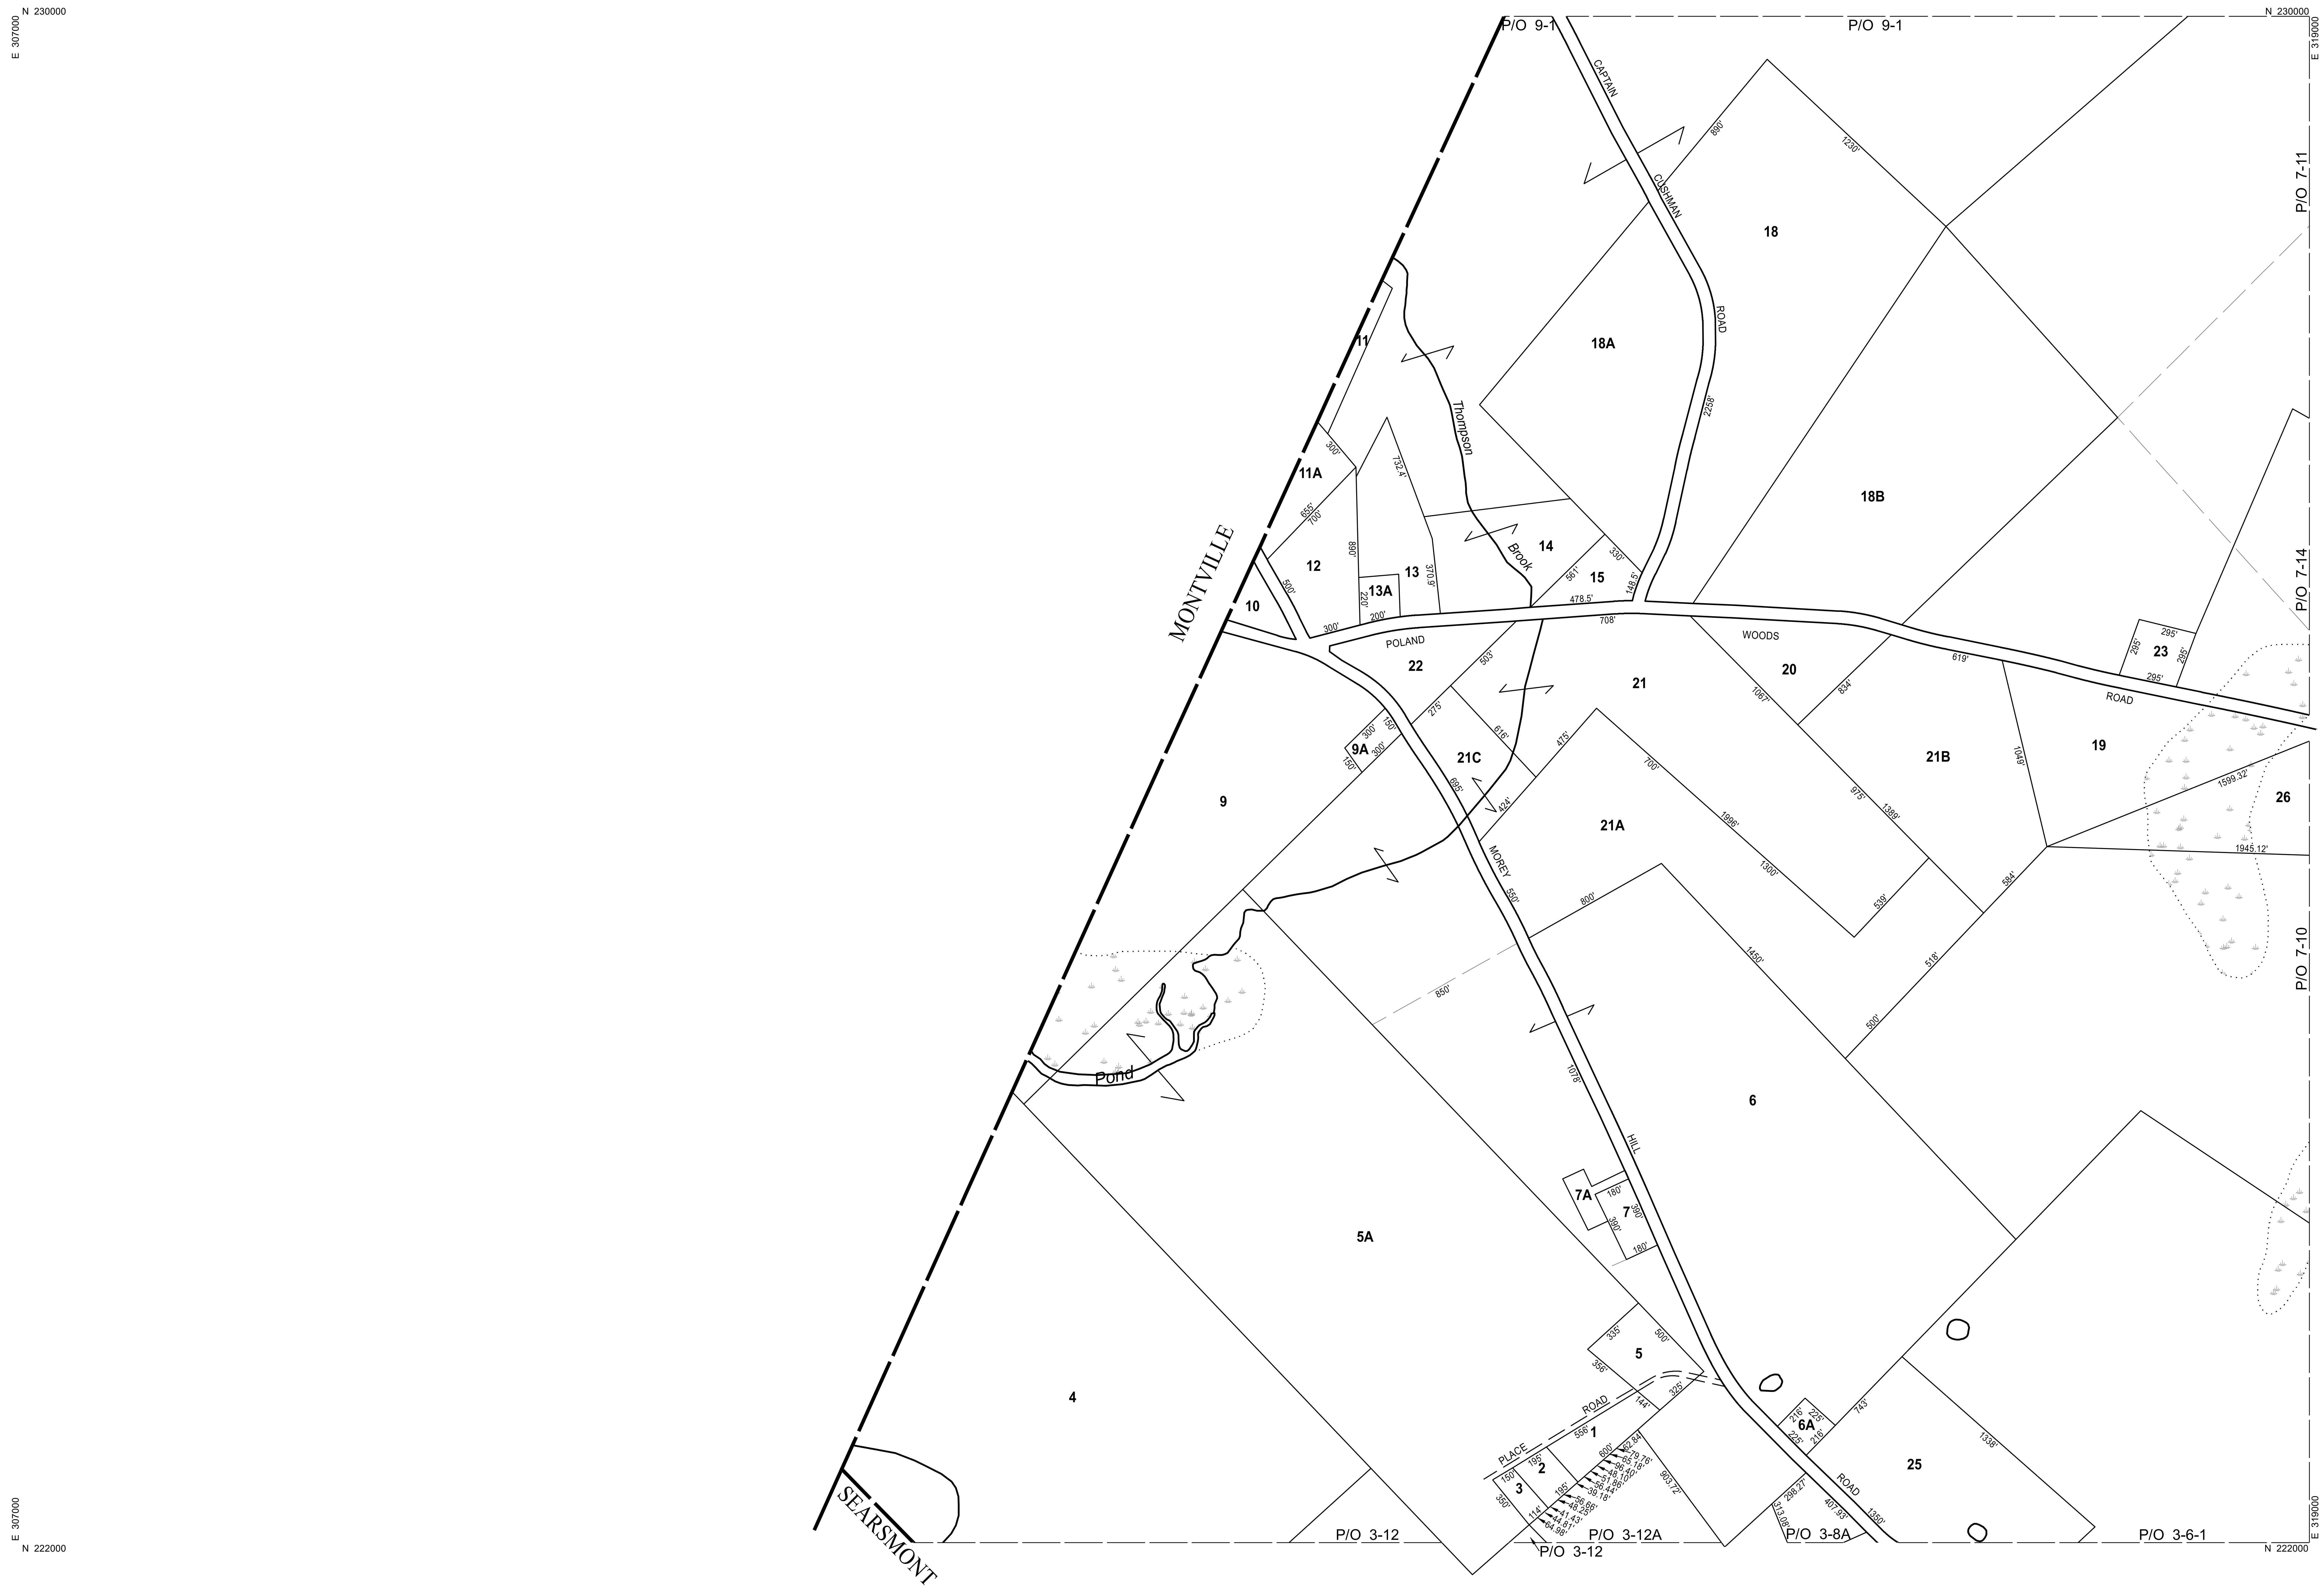

THIS MAP IS FOR ASSESSMENT PURPOSES. IT IS NOT VALID FOR LEGAL DESCRIPTION OR CONVEYANCE.	
THE HORIZONTAL DATUM IS THE MAIINE STATE PLANE COORDINATE SYSTEM, NAD 83.	
ORIGINALLY COMPILED BY JAMES W. SEWALL COMPANY, OLD TOWN, MAINE	
COMPLETION DATE:	APRIL 1, 1991

REVISED & REPRINTED BY

CAI Technologies
Precision Mapping. Geospatial Solutions.
11 Pleasant Street, Littleton, NH 03561
800.322.4540 - www.cai-tech.com

LEGEND

RECORD DIMENSION - - - - - - 100'
MATCH LINE
WATER
SUBDIVISION LOT NO. - - - - - ②
RIGHT OF WAY/ACCESS - - - - R/W
COMMON OWNERSHIP
WETLANDS
GN

SCALE: 1" = 400'
FEET 400 200 0 400 800 1,200
METERS 100 50 0 100 200 300

REVISED TO: APRIL 1, 2024

PROPERTY MAPS
MORRILL
MORRILL

INDEX DIAGRAM
9 10 6 7 3 4

MAP NO.
6